NOTICE: These documents are instruments of professional service,and information contained therein is incomplete unless used in conjunction with Lantz-Boggio's interpretations, desicions, observations and administrations. Use or reproduction of these documents in whole or part without Lantz- Boggio's consent is in violation of common law, copyrights, statutory and other reserved rights. Refer to Act 17 U.S.C., par. 511 (1991), which preempts state and local public records act. Refer to Act 17 U.S.C., par 301 (1991).

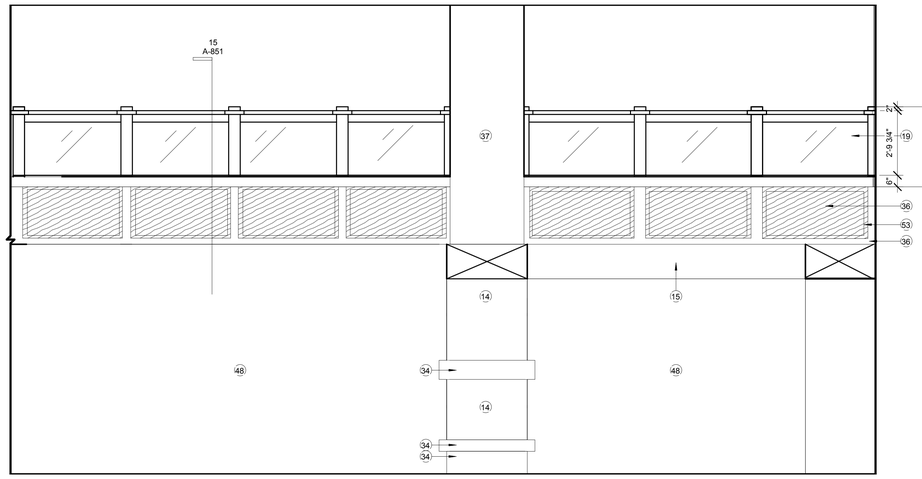

1 GREAT ROOM 102 RAILING ELEVATION NORTH

SCALE: 3/8" = 1'-0"

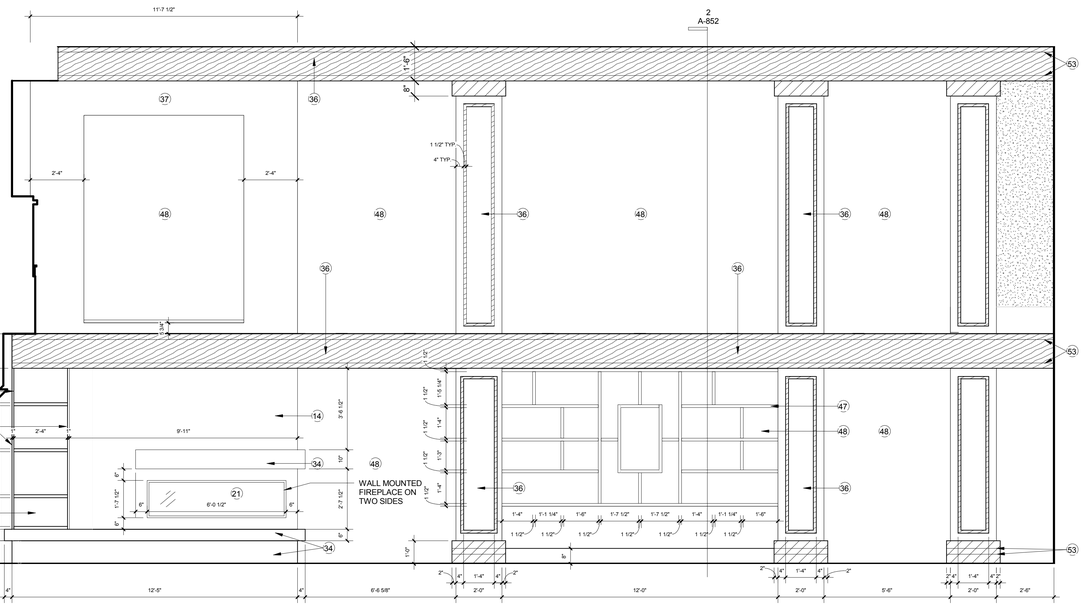

2 GREAT ROOM 102 F.P. & SCREEN WALL EAST

SCALE: 3/8" = 1'-0"

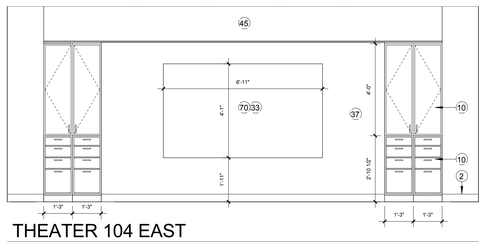

3 THEATER 104 EAST

SCALE: 3/8" = 1'-0"

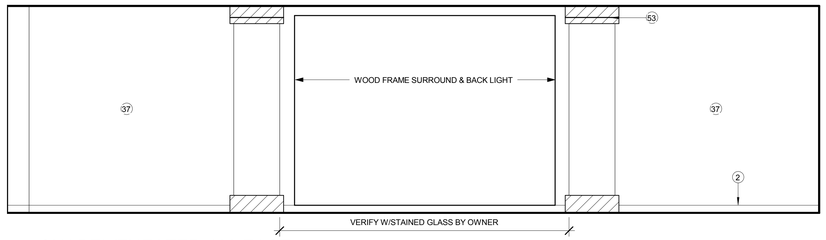

6 CHAPEL/THEATER 108 EAST

SCALE: 3/8" = 1'-0"

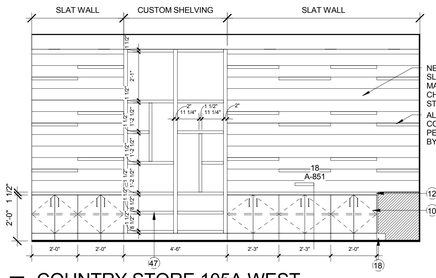

5 COUNTRY STORE 105A WEST

SCALE: 3/8" = 1'-0"

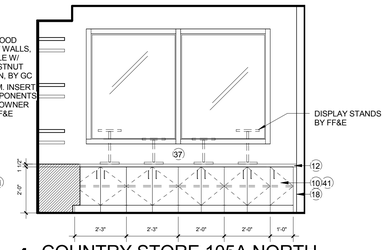

4 COUNTRY STORE 105A NORTH

SCALE: 3/8" = 1'-0"

GENERAL NOTES:

1. ALL DIMENSIONS INDICATED ARE MEASURED FROM FACE OF FINISH UNLESS OTHERWISE NOTED.

2. TOLERANCES FOR BUILT-IN ITEMS, INCLUDING CASEWORK, MILLWORK, APPLIANCES, ETC., MUST BE FIELD COORDINATED TO ENSURE ADEQUATE FIT AND PROPER CLEARANCES.

3. FLOOR FINISH, WALL FINISH AND WALL BASE ARE TO BE INSTALLED BENEATH AND BEHIND ALL BASE CABINETS INDICATED TO BE REMOVABLE.

4. PROVIDE FINISHED END PANELS MATCHING THE CABINET FACE AT ALL EXPOSED CABINET SIDES.

5. ALL EXPOSED EDGES AT COUNTER TOPS ARE TO BE POST FORMED AT UNLESS NOTED OTHERWISE.

6. PROVIDE WOOD BLOCKING OR METAL STRAP WITHIN THE WALL CAVITY, AS REQUIRED FOR THE INSTALLATION OF TOILET ACCESSORIES, GRAB BARS, HANDRAILS, LEAN RAILS, CABINETS, WINDOW TREATMENTS, DOOR FRAMES, ETC...

7. REFER TO THE TYPICAL MOUNTING HEIGHTS DIAGRAM ON SHEET A-807 FOR MOUNTING HEIGHTS OF ACCESSORIES AND DEVICES.

8. REFER TO THE ROOM FINISH SCHEDULE AND INTERIOR DESIGN DRAWING FOR ALL FINISHES THROUGHOUT THE BUILDING.

9. REFER TO SHEET A-850 FOR MOULDING PROFILES.

10. REFER TO THE ELECTRICAL DRAWINGS FOR LIGHT FIXTURE TYPES AND MOUNTING REQUIREMENTS.

11. COUNTERTOPS THAT ARE INDICATED TO BE AT 34" MEASURED FROM THE FINISHED FLOOR TO THE TOP OF THE SINK RIM OR LESS THAN 34" TO THE TOP OF THE COUNTERTOP MAY REQUIRE CUSTOM CABINETRY TO COMPLY WITH ACCESSIBILITY GUIDELINES. UNLESS CONTRACTOR CAN DEMONSTRATE AND ALTERNATE METHOD OF COMPLIANCE.

12. VALVES, DISCONNECTS, SWITCHES, DRAINS, ETC.. REQUIRED AS PART OF THE HOT FOOD WELL INSTALLATION ARE TO BE LOCATED NEAR THE FROM OF THE INTERIOR OF THE CABINET TO ALLOW EASY ACCESS.

13. ALL OPERABLE CABINET DOORS AND DRAWERS (WHETHER SHOWN OR NOT) ARE TO RECEIVE A PULL PER SPECIFICATIONS

14. PROVIDE (2) 2" GROMMET FOR EACH KNEE SPACE AT DESK COUNTERTOPS, LOCATION TO BE DETERMINED.

INTERIOR ELEVATION KEY NOTES:

1. LIGHT FIXTURE, RE: ELECTRICAL
2. WALL BASE, RE: INT. FINISH PLANS
3. REFRIGERATOR, RE: SPECIFICATIONS
4. WASHER, RE: SPECIFICATIONS
5. DRYER, RE: SPECIFICATIONS
6. WALL OVEN, RE: SPECIFICATIONS
7. DISHWASHER, RE: SPECIFICATIONS
8. WALL MICROWAVE, RE: SPECIFICATIONS
9. DOOR, RE: DOOR SCHEDULE
10. PRE-MANUFACTURED CABINETRY, RE:SPECIFICATIONS FOR DOOR STYLE, FINISH, ETC.
11. PLASTIC LAMINATE COUNTER TOP, RE:INT. FINISH SPECIFICATIONS
12. GRANITE/QUARTZ COUNTER TOP, RE:INT. FINISH SPECIFICATIONS
13. SHOWER, RE: SPECIFICATIONS
14. INTERIOR WALL TILE, RE:INT. FINISH SPECIFICATIONS
15. CEILING, RE:REFLECTED CEILING PLANS
16. WOOD BLOCKING OR METAL STRAP AT CONTRACTORS OPTION FOR FUTURE BAR INSTALLATION
17. SHOWER CURTAIN ROD
18. FINISHED END PANEL TO MATCH CASEWORK, TYP.
19. GLASS PANELS
20. CLOSET ROD & SHELF
21. FIREPLACE, RE: SPECIFICATIONS
22. CHAIRRAIL, RE:17/A-850 FOR MOULDING PROFILES
23. HANDRAIL, RE:17/A-850 FOR MOULDING PROFILES
24. HAND HELD SHOWER HEAD AND SHOWER CONTROL
25. TALL CABINET
26. FOLD UP SHOWER SEAT
27. BATHTUB, RE: SPECIFICATIONS
28. GYP. BD. LIGHT COVE
29. HOOD, RE:SPECIFICATIONS
30. GLASS FRONT CABINETS
31. HARDWOOD VENEER FINISHED BACK PANEL TO MATCH CASEWORK,TYP.
32. LOCKERS, RE:SPECIFICATIONS
33. TV BY OWNER, GC TO PROVIDE BLOCKING AS NECESSARY FOR TV MOUNTING
34. STONE SLAB SURROUND, RE:INT. SPECIFICATIONS
35. PLUMBING FIXTURE, RE:SPECIFICATIONS
36. WOOD VENEER
37. PTD. GYP. BD.
38. GLASS PANEL W/WOOD TRIM, RE: INT. WINDOW ELEVS.
39. PLASTIC LAMINATE, RE:INT. FINISH SPECIFICATIONS
40. QUARTZ VENEER
41. LOCK AT CABINETS/DRAWERS, ALL LOCKS TO BE KEYED ALIKE
42. COMMERCIAL KITCHEN EQIP., RE: FOOD SERVICE DWGS
43. CROWN MOLDING
44. FILLER AS NECESSARY
45. SOFFIT @ CABINETS TO FOLLOW LINE OF CROWN @ WALL CABINETS
46. 26" DEEP CABINET OVER WALL OVEN/MICROWAVE APPLIANCE COMBO. CABINET TO HAVE FINISHED SIDE & FRONT PANELS & TRIM AS NEC. BY CABINET MANUFACTURER
47. CUSTOM SHELVING, RE: INT. DRAWINGS
48. OPEN TO BEYOND
49. REMOVABLE ADA APRON
50. COUNTERTOP BEYOND
51. SHELF SUPPORTS, TILE ALL SIDES
52. 1 1/2" APRON FOR UNDER CABINET LIGHTING
53. KERF CUT
54. CUSTOM STAINED WOOD SHELVES
55. 2X2 STEEL SUPPORT BRACKET
56. MEDICATION DISPENSER, BY OWNER
57. MIRROR, RE: INT. SPECIFICATIONS
58. RANGE, RE: SPECIFICATIONS
59. GLASS SHELVES
60. 3 SIDED HALF INCH PATTERNED ACRYLIC BOX ROTATES INSIDE CABINETRY, CYLINDER LOCK IN COUNTERTOP WHEN BOX ROTATES CLOSED
61. SIGNAGE, RE: SPECIFICATIONS
62. GLASS PANEL
63. FULL HEIGHT WOOD POST
64. 1 - 1 1/2" THICK P.LAM COUNTERTOP SUPPORTS & BLOCKING IN WALL AS NEC. BY G.C
65. 2 1/2" TILE BULLNOSE
66. 6" TILE WALL BASE
67. BACKSPLASH RE: INT. FINISH SPECIFICATIONS
68. SWING GATE HEAVY DUTY W/COUNTER SUNK HINGES
69. GRANITE TOP CAP AT LOW WALLS & GATE
70. 2" RECESSED NICHE FOR WALL MOUNTED TV FLUSH W/WALL
71. METAL REVEAL IN GYP. BD.
72. SALON EQUIP; RE: SPECIFICATIONS
73. HORIZONTAL HANDRAIL/BRACKETTE IN FRONT OF FULL HEIGHT WINDOW GLASS PER SPECIFICATION. SECURE PER SPECIFICATION.
74. FLAT STOCK, RE: MOULDING PROFILE ON 17/A-850
75. CUSTOM WOOD CABINETRY WITH LOCKABLE ROTATING ACRYLIC BOX FOR LIQUOR STORAGE
76. DECORATIVE ACRYLIC PANEL
77. HEAVY DUTY TURNTABLE BEARING, COMMERCIAL GRADE STEEL

Lantz-Boggio Architects, P.C.
5650 DTC Pkwy. I Suite 200 I Englewood I CO 80111
Ph: 303.773.0436 I Fax: 303.773.8709

PIONEER MANOR

Gillette/ Wyoming

2012.3000

Owner:
Campbell County Memorial Hospital
501 South Burma Ave.
Gillette, WY 82716
P.O. Box 3011
Gillette, WY 82717
Ph. 307.688.1000

Civil Engineer:
PCA Engineering, Inc.
P.O. Box 2185
4506 Wigwam Blvd.
Gillette, WY 82718
Ph. 307..687.0600
Contact: Clark Sanders

Structural Engineer:
Jirsa Hedrick & Associates
7000 E. Belleview Ave. Suite 250
Greenwood Village, CO 80111
Ph. 303.839.1963
Contact: Steve Jirsa

Mechanical/Plumbing Engineer:
Given & Associates, Inc.
735 S. Xenon Court, Suite 201
Lakewood, CO 80228
Ph. 303.716.1270
Contact: Jeff Given

Electrical Engineer:
Alber Engineering
5173 Oak Hollow Drive
Morrison, CO 80465
Ph. 303.736.2739
Contact: Jerry Alber

Interior Design:
LBA Interiors
5650 DTC Parkway, Suite 100
Englewood, CO 80111
Ph. 303.773.0436
Contact: Mary Lou Parham

Food Service:
United Restaurant Supply, Inc.
725 Clark Place
Colorado Springs, CO 80915
Ph. 719.574.3220
Contact: Jon Bluhm

Landscape Architect:
Four Front Design, Inc.
517 7th Street
Rapid City, SD 57701
Ph. 605.342.9470
Contact: Eirik Heikes

No.	Date	Description
1	12/05/2013	Addendum 2

Seal:

Key Plan:

LBA Project Number: 2012.3000

Date: October 31, 2013

INTERIOR ELEVATIONS, ZONE 3

A-805

DRAWN BY: Author

2013 Copyright ©