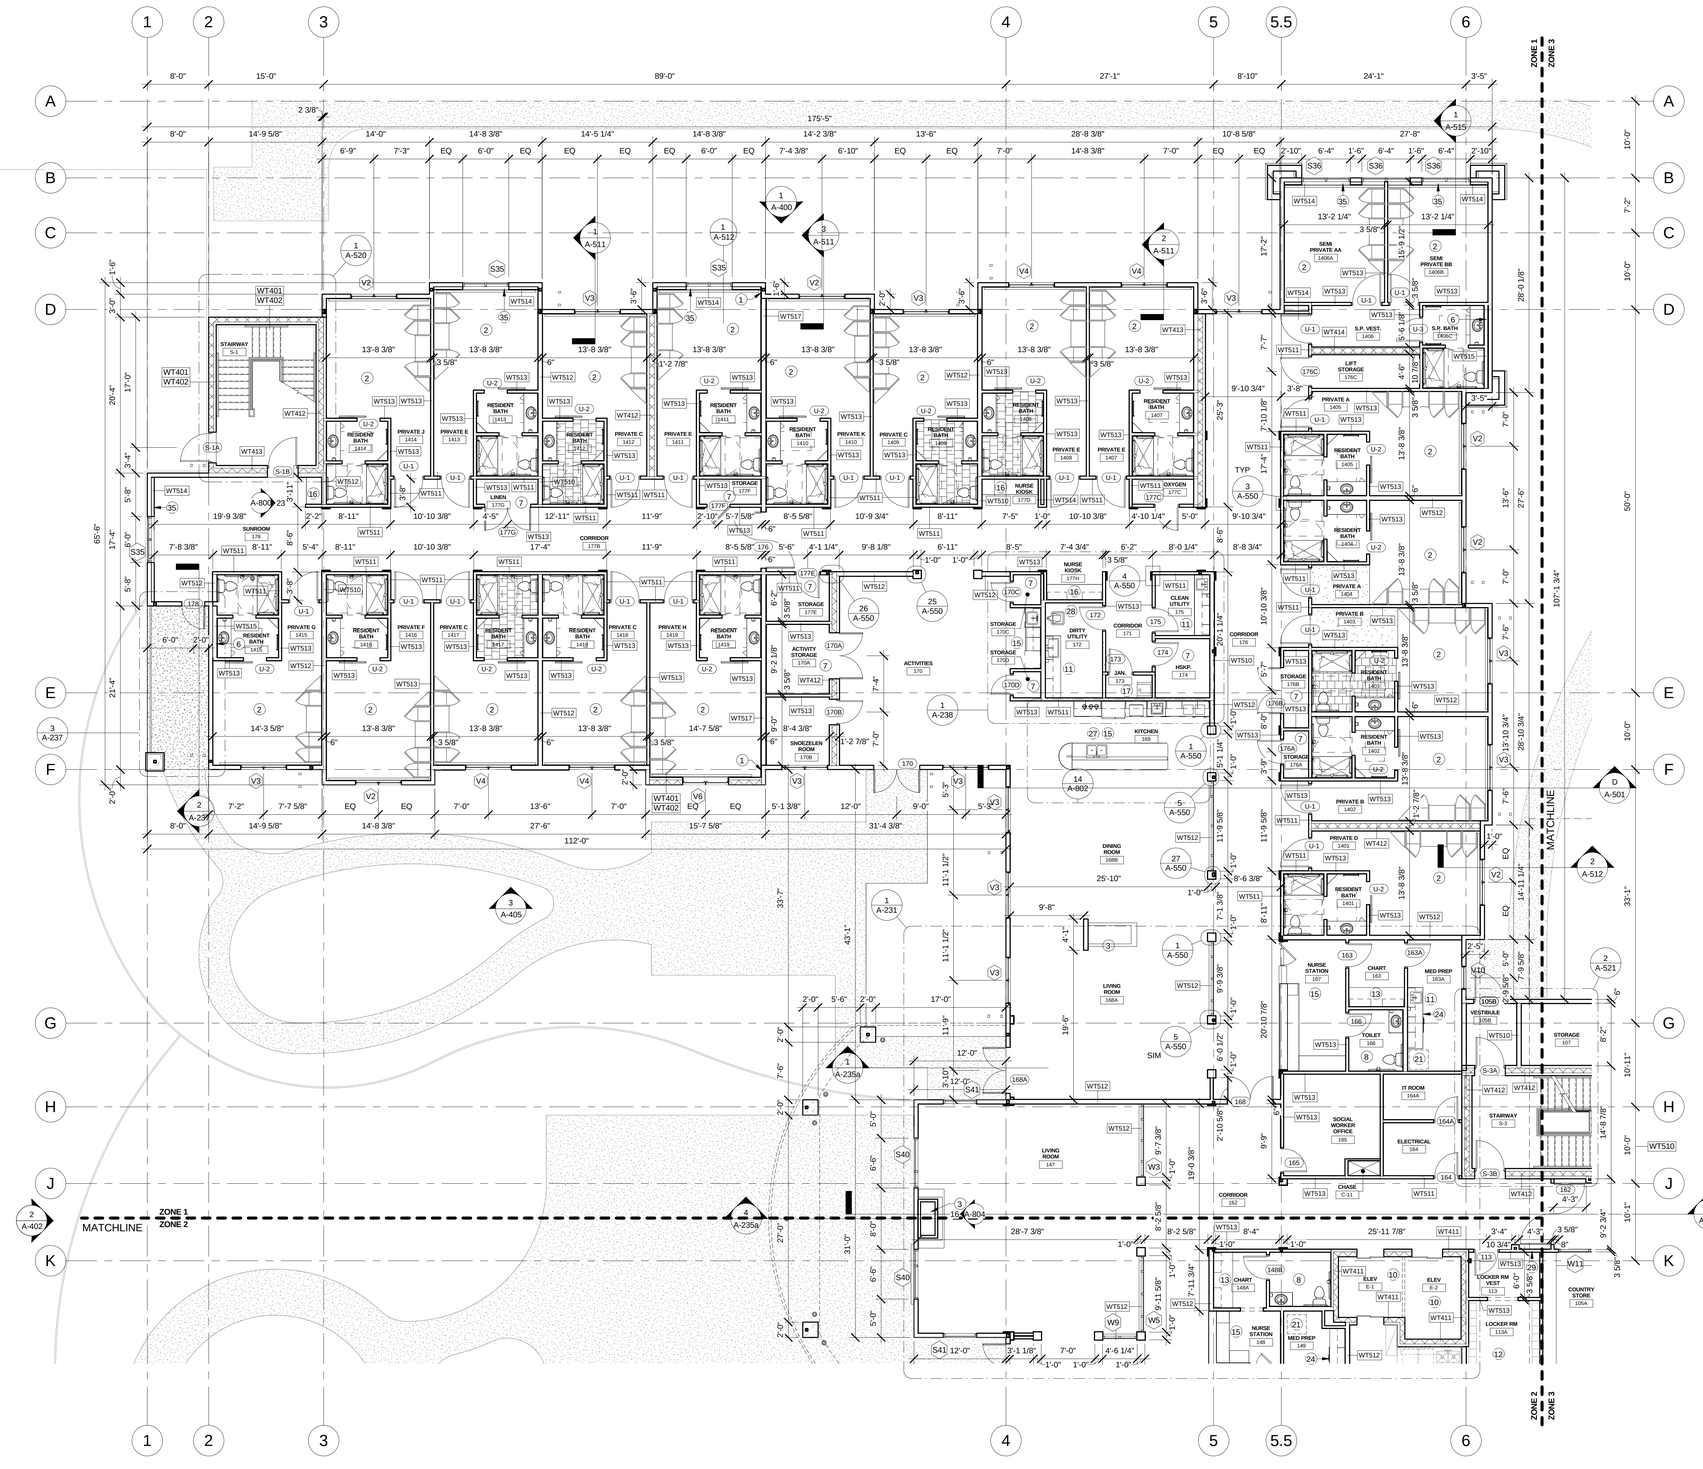
1
2
3
4
5
5.5
6
A
B
C
D
E
F
G
H
J
K
ZONE 1
ZONE 2
ZONE 3
MATCHLINE
NORTH
STAIRWAY
SUNROOM
CORRIDOR
RESIDENT BATH
PRIVATE A
PRIVATE B
PRIVATE C
PRIVATE D
PRIVATE E
PRIVATE F
PRIVATE G
PRIVATE H
PRIVATE J
PRIVATE K
SEMI PRIVATE AA
SEMI PRIVATE BB
S.P. VEST.
S.P. BATH
LIFT STORAGE
RESIDENT BATH
LINEN
STORAGE
NURSE KIOSK
OXYGEN
ACTIVITIES
ACTIVITY STORAGE
SNOEZELEN ROOM
DIRTY UTILITY
CLEAN UTILITY
CORRIDOR
STORAGE
JAN.
HOUS.
KITCHEN
DINING ROOM
LIVING ROOM
NURSE STATION
CHART
MED PREP
TOILET
IT ROOM
SOCIAL WORKER OFFICE
ELECTRICAL
CHASE
RESIDENT BATH
VESTIBULE
STAIRWAY
STORAGE
COUNTRY STORE
LOCKER RM VEST
LOCKER RM
ELEV
ELEV
CORRIDOR
JAN.
RESIDENT BATH
PRIVATE A
PRIVATE B
PRIVATE D
RESIDENT BATH
RESIDENT BATH
RESIDENT BATH