3 West Neighborhood - Courtyard - South Elevation
SCALE: 1/8" = 1'-0"

2 West Neighborhood - Courtyard - West Elevation
SCALE: 1/8" = 1'-0"

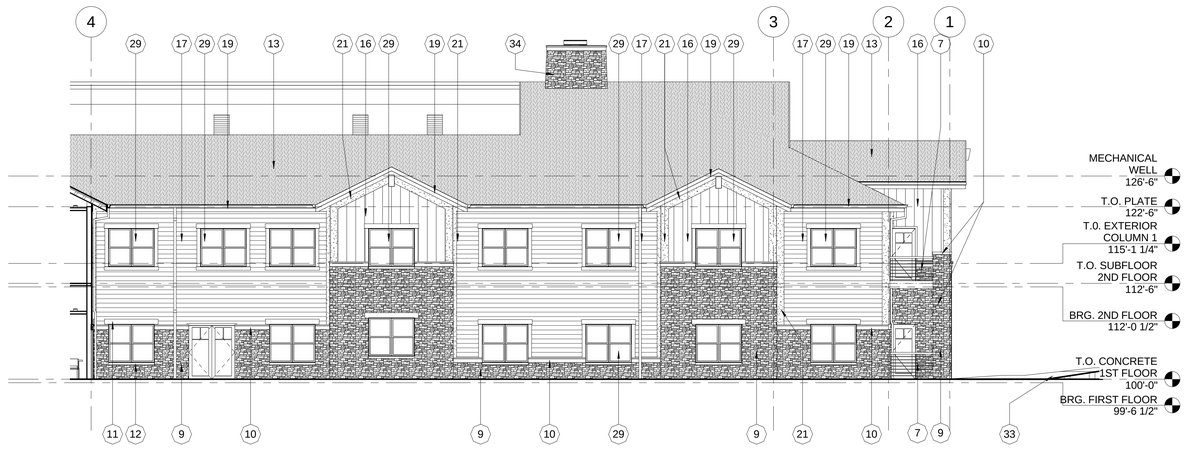

1 West Neighborhood - Courtyard - North Elevation
SCALE: 1/8" = 1'-0"

EXTERIOR ELEVATIONS KEY NOTE

Label	Code	Description
1	03 3000.01	CAST IN PLACE CONCRETE. WALL. RE: STRUCTURAL
2	04 2000.01	CONCRETE BLOCK. PAINTED
3	04 2000.03	PRE-FACED CONCRETE BLOCK. STACKED. RETAINING WALL. RE: A-100
4	04 2000.04	SIMULATED CAST STONE BLOCK. RE: 7/A-540
5	04 2000.50	CONTROL JOINT
6	04 4301.01	STONE MASONRY VENEER SYSTEM. RE: SPECIFICATIONS
7	05 5000.04	METAL FABRICATION - GUARD RAIL. PAINTED. RE: SPECIFICATIONS
8	05 5000.05	METAL FABRICATION - BOLLARD. PAINTED
9	06 6100.01	SIMULATED STONE FABRICATION. STONE VENEER. RE: SPECIFICATIONS
10	06 6100.02	SIMULATED STONE FABRICATION. STONE CAP. RE: SPECIFICATIONS
11	06 6100.03	SIMULATED STONE FABRICATION. STONE LINTEL. RE: SPECIFICATIONS
12	06 6100.04	SIMULATED STONE FABRICATION. STONE SILL. RE: SPECIFICATIONS
13	07 3113.01	ASPHALT SHINGLE SYSTEM. RE: SPECIFICATIONS
14	07 4213.01	METAL WALL PANEL SYSTEM. MATCH COLOR/FINISH OF CURTAIN WALL
15	07 4264.01	METAL COMPOSITE MATERIAL (MCM) WALL PANEL SYSTEM. MATCH COLOR/FINISH OF CURTAIN WALL
16	07 4646.01	FIBER CEMENT SIDING SYSTEM. W/ VERTICAL FIBER CEMENT BATTENS. PAINTED
17	07 4646.01	FIBER CEMENT SIDING SYSTEM. LAP SIDING. PAINTED
18	07 4646.01	FIBER CEMENT SIDING SYSTEM. COLUMN WRAP. PAINTED
19	07 4646.02	FIBER CEMENT FACIA BOARD. 5/4"x6" TRIM OVER 5/4"x12" TRIM. PAINTED
20	07 4646.03	FIBER CEMENT SIDING TRIM. DECORATIVE BEAM. PAINTED. RE: 2/A-540
21	07 4646.03	FIBER CEMENT TRIM. PAINTED
22	07 4646.04	METAL TRIM SYSTEM. PAINTED
23	07 4646.05	FIBER CEMENT SOFFIT PANEL. PAINTED
24	07 5400.01	THERMOPLASTIC MEMBRANE ROOFING SYSTEM. RE: SPECIFICATIONS
25	07 7123.03	MANUFACTURED ALUMINUM SHEET METAL GUTTER AND DOWNSPOUT SYSTEM
26	08 1113.01	HOLLOW METAL DOOR/FRAME (HM). RE: DOOR SCHEDULE & SPECIFICATIONS
27	08 3323.01	OVERHEAD COILING DOOR (OCD). PAINTED. RE: SPECIFICATIONS
28	08 4413.01	GLAZED ALUMINUM CURTAIN WALL SYSTEM. RE: SPECIFICATIONS
29	08 5313.01	VINYL WINDOW. RE: WINDOW SCHEDULE & SPECIFICATIONS
30	11 1313.01	LOADING DOCK BUMPER UNIT. PAINTED. RE: SPECIFICATIONS
31	111319.01	LOADING DOCK LEVELER ASSEMBLY. PAINTED. RE: SPECIFICATIONS
32	32 3136.05	HORIZONTAL SWING GATE. PAINTED
33		LANDSCAPED SLOPE. RE: CIVIL & LANDSCAPE DRAWINGS
34		CHIMNEY. RE: 1/A-541

Lantz-Boggio Architects, P.C.
5650 DTC Pkwy. I Suite 200 I Englewood I CO 80111
Ph: 303.773.0436 I Fax: 303.773.8709

PIONEER MANOR

Gillette/ Wyoming

2012.3000

Owner:
Campbell County Memorial Hospital
501 South Burma Ave.
Gillette, WY 82716
P.O. Box 3011
Gillette, WY 82717
Ph. 307.688.1000

Civil Engineer:
PCA Engineering, Inc.
P.O. Box 2185
4506 Wigwam Blvd.
Gillette, WY 82718
Ph. 307..687.0600
Contact: Clark Sanders

Structural Engineer:
Jirsa Hedrick & Associates
7000 E. Belleview Ave. Suite 250
Greenwood Village, CO 80111
Ph. 303.839.1963
Contact: Steve Jirsa

Mechanical/Plumbing Engineer:
Given & Associates, Inc.
735 S. Xenon Court, Suite 201
Lakewood, CO 80228
Ph. 303.716.1270
Contact: Jeff Given

Electrical Engineer:
Alber Engineering
5173 Oak Hollow Drive
Morrison, CO 80465
Ph. 303.736.2739
Contact: Jerry Alber

Interior Design:
LBA Interiors
5650 DTC Parkway, Suite 100
Englewood, CO 80111
Ph. 303.773.0436
Contact: Mary Lou Parham

Food Service:
United Restaurant Supply, Inc.
725 Clark Place
Colorado Springs, CO 80915
Ph. 719.574.3220
Contact: Jon Bluhm

Landscape Architect:
Four Front Design, Inc.
517 7th Street
Rapid City, SD 57701
Ph. 605.342.9470
Contact: Eirik Heikes

No.	Date	Description
1	05/17/2013	Design Development
2	10/31/2013	Construction Documents

Seal:

Key Plan:

LBA Project Number: 2012.3000

Date: October 31, 2013

EXT. ELEVATIONS -WEST NBRHD. COURTYARD

A-405

DRAWN BY: Author

2013 Copyright ©

NOTICE: These documents are instruments of professional service,and information contained therein is incomplete unless used in conjunction with Lantz-Boggio's consent is in violation of common law, copyrights, statutory and other reserved rights. Refer to Act 17 U.S.C., par. 511 (1991), which preempts state and local public records act. Refer to Act 17 U.S.C., par 301 (1991). Use or reproduction of these documents in whole or part without Lantz- Boggio's consent is in violation of common law, copyrights, statutory and other reserved rights. Refer to Act 17 U.S.C., par. 511 (1991), which preempts state and local public records act. Refer to Act 17 U.S.C., par 301 (1991).